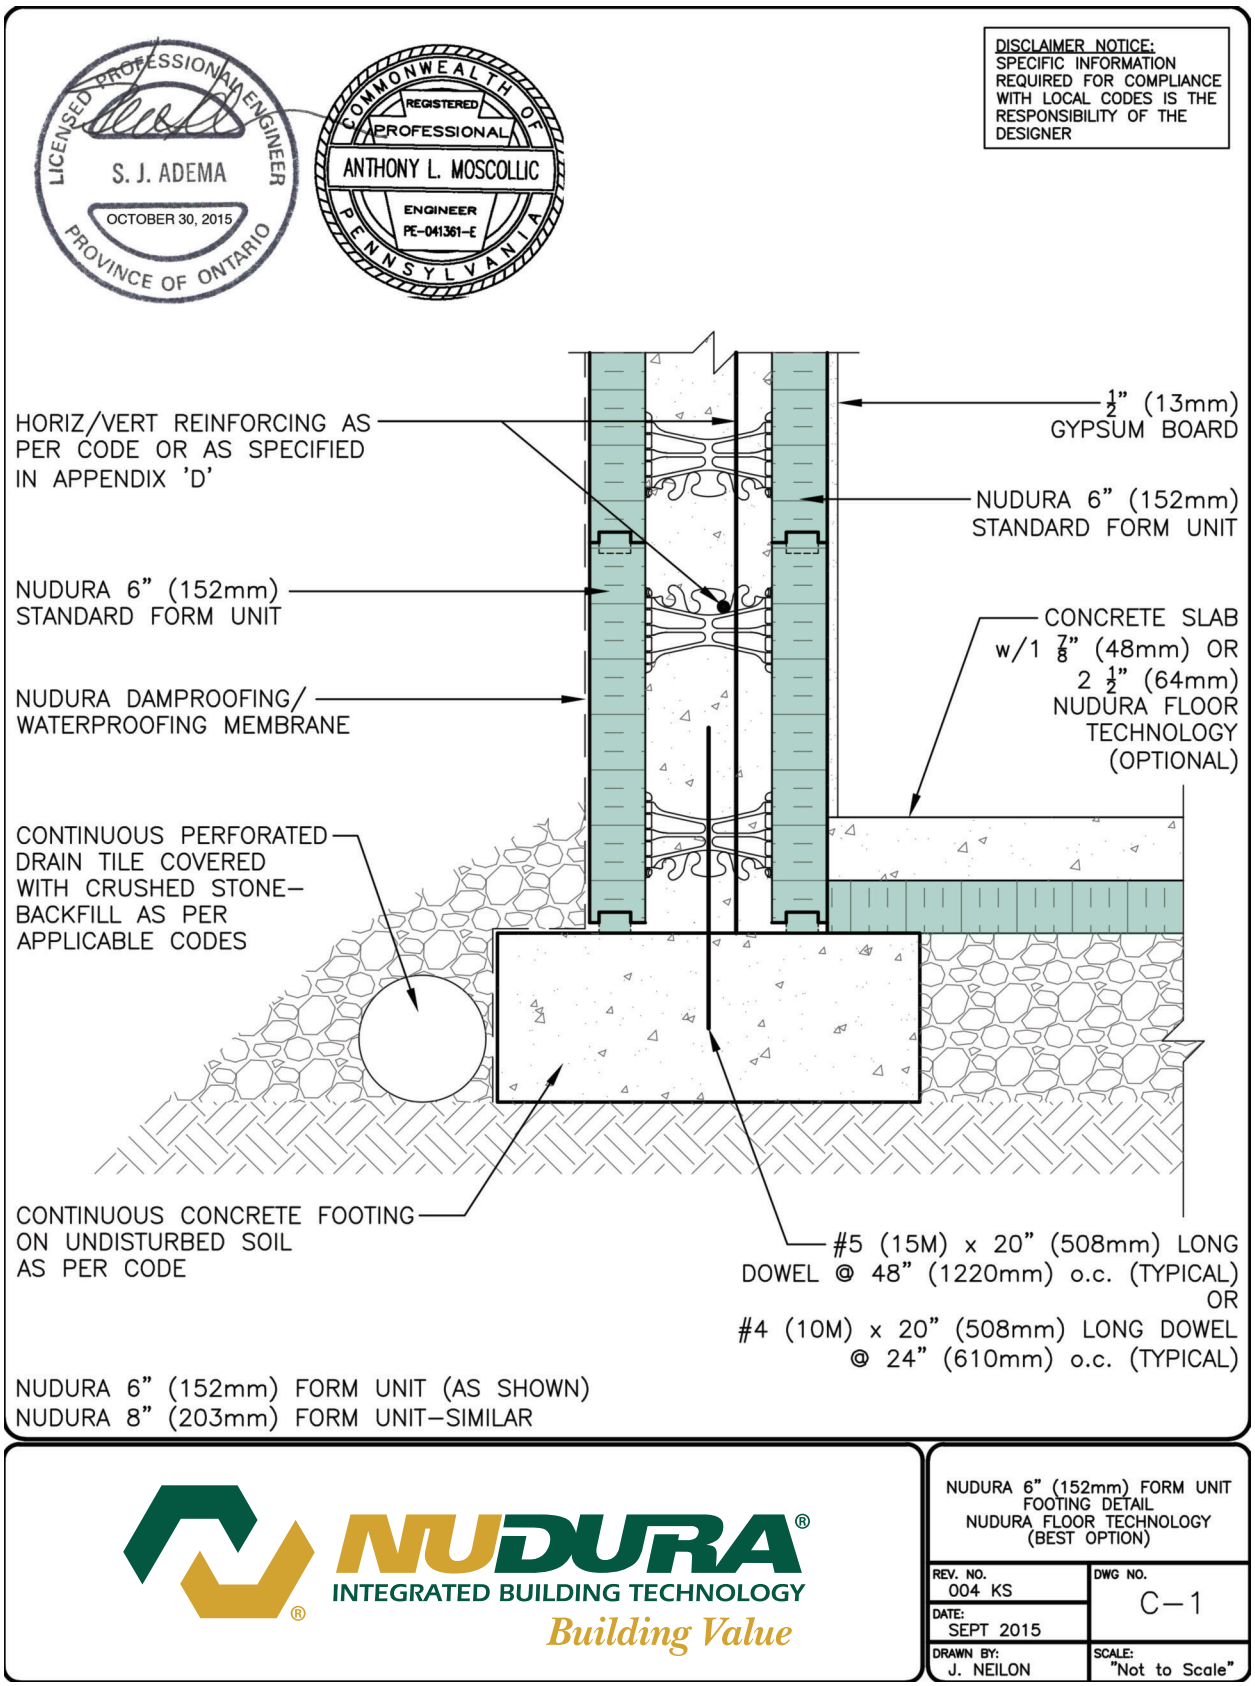

NUDURA® INTEGRATED BUILDING TECHNOLOGY *Building Value*

NUDURA 6" (152mm) FORM UNIT FOOTING DETAIL NUDURA FLOOR TECHNOLOGY (BEST OPTION)

REV. NO. 004 KS	DWG NO. C–1
DATE: SEPT 2015	
DRAWN BY: J. NEILON	SCALE: "Not to Scale"